DESIGN EQUILIBRIUM

PH. 98786118

B1 = BRICKWORK 1. (NEW).
R1 = RENDER COLOUR 1.
R2 = RENDER COLOUR 2.
C = CEDAR CLADDING.

PROPOSED ADDITIONS AT: 10 ESSEX STREET BLACKBURN NORTH FOR MR. & MRS. SYKES

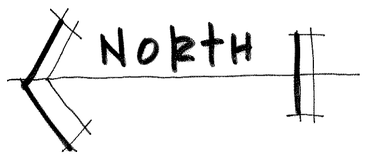

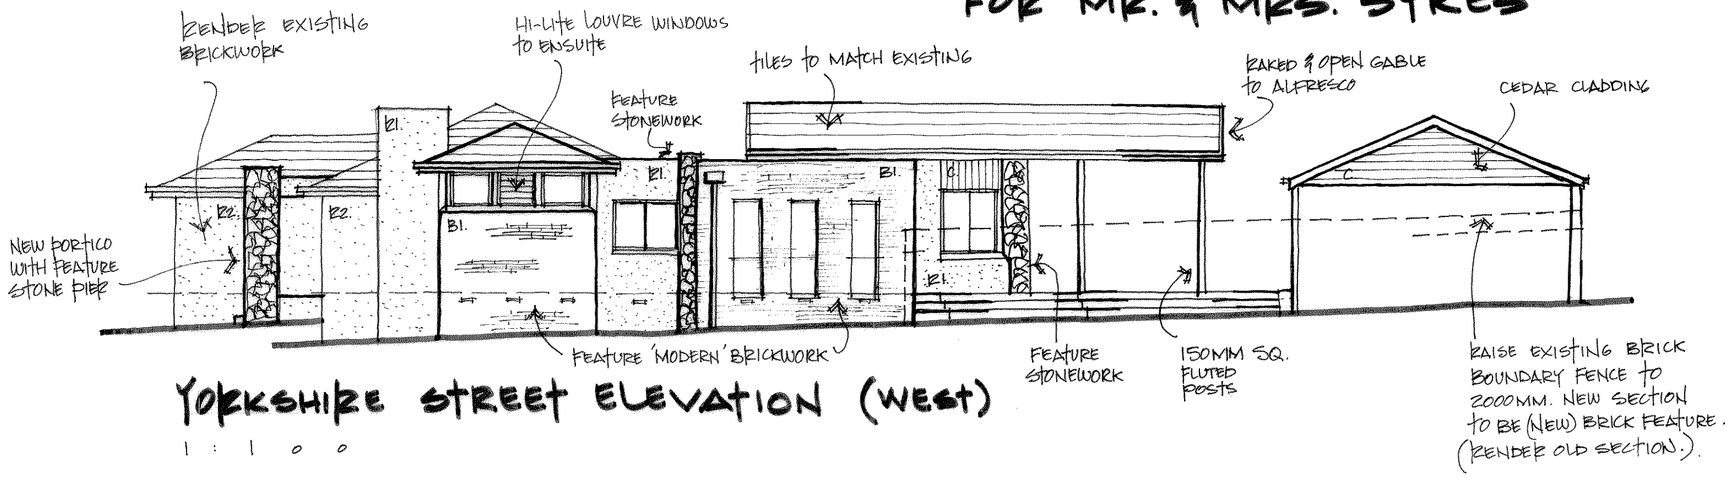

YORKSHIRE STREET ELEVATION (WEST)

1 : 1 0 0

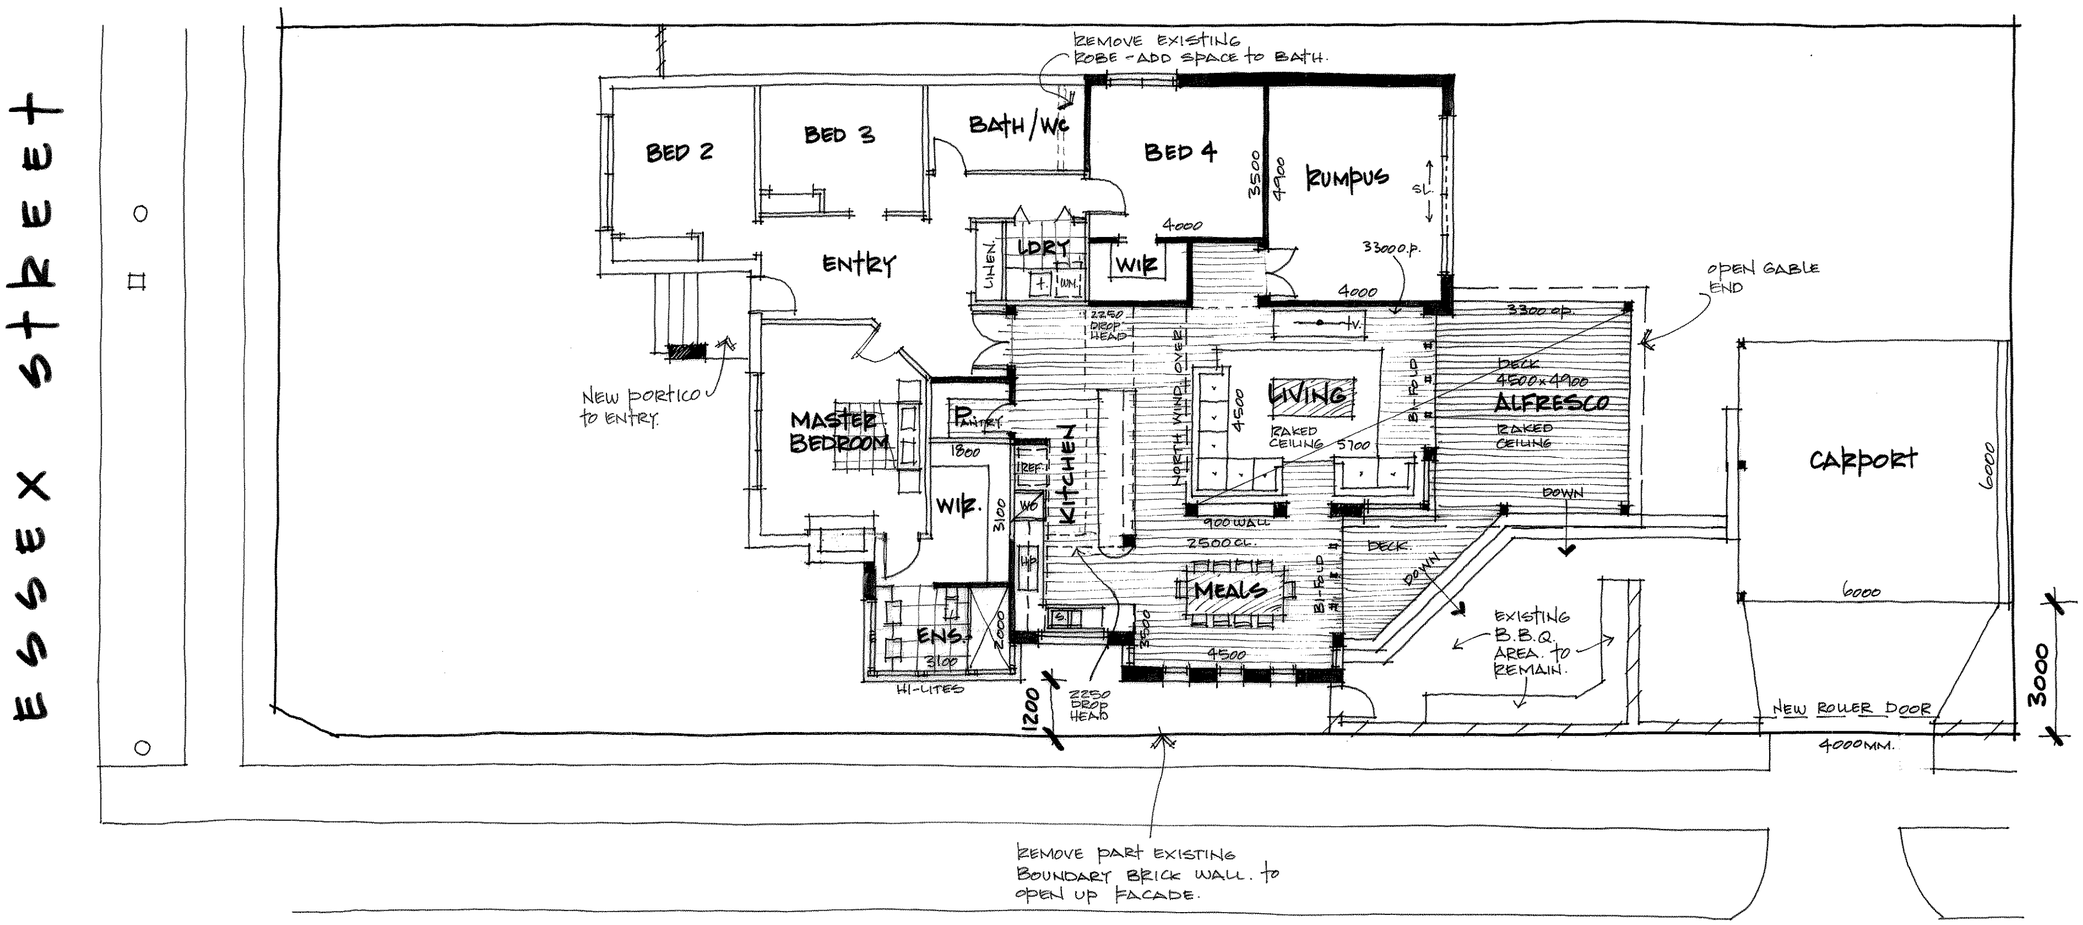

YORKSHIRE STREET

PROPOSED FLOOR PLAN

1 : 1 0 0

SK'A' 26·8·09
1 of 1. JOB No. 09-026 WDI.
D.WALTON.